
SHEET 1 of 2 - A3 landscape - Detail plan 1:200 @ A3 | Location plan frame 1:1250 (print at 100%)

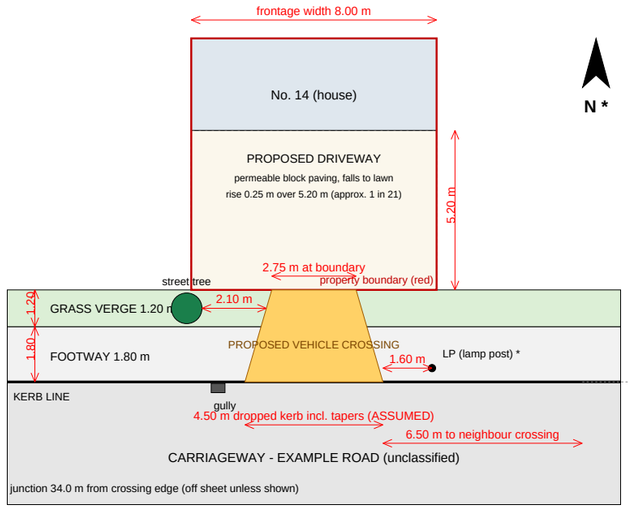

Scale bar: 10 m = 50 mm (check with a ruler)

0 m 1 m 2 m 5 m 10 m

LICENSED OS LOCATION PLAN GOES HERE

Scale 1:1250 @ A3 (frame 150 x 150 mm = 187.5 m square)

Insert a licensed extract bought for this order;

site edged RED to the public road; north point; scale;

"(c) Crown copyright and database rights [year] OS [licence no.]"

Leave EMPTY if the council does not ask for a map.

EXAMPLE DATA


PROJECT	Proposed vehicle crossing (dropped kerb) - 14 Example Road, Birmingham B00 0XX (FICTIONAL)
CLIENT	Alex Sample (fictional) Highway authority: Birmingham City Council
DRAWING	Proposed site plan (detail) + location plan frame
SCALE	1:200 @ A3 (detail); 1:1250 @ A3 (location frame). 1:200 is NOT valid if this sheet is printed on A4.
DRAWING No.	DKG-EX-0001-SP-01 REV A
DRAWN / CHECKED	DKG / [not yet checked] Date 2026-10-25
SOURCE	Customer tape measurements + photos (tape-in-photo). Not a measured survey. No site visit.
STATUS	EXAMPLE DATA - for illustration only. Not for submission.

NOTES

1. All dimensions in metres. Print at 100% / "Actual size"; do not scale off a screen.
2. Distances to street furniture: horizontal, along the kerb, from the nearest edge of the proposed crossing (incl. tapers) to the nearest face of the object.
3. Items marked * are ASSUMED and must be confirmed.
4. Underground services not shown; council / contractor to obtain statutory plans.
5. Final position, width and construction are decided by the highway authority.

Dropped Kerb Guide is independent and not endorsed by any council.

SHEET 2 of 2 - A4 landscape - Detail plan 1:200 @ A4 (print at 100%)

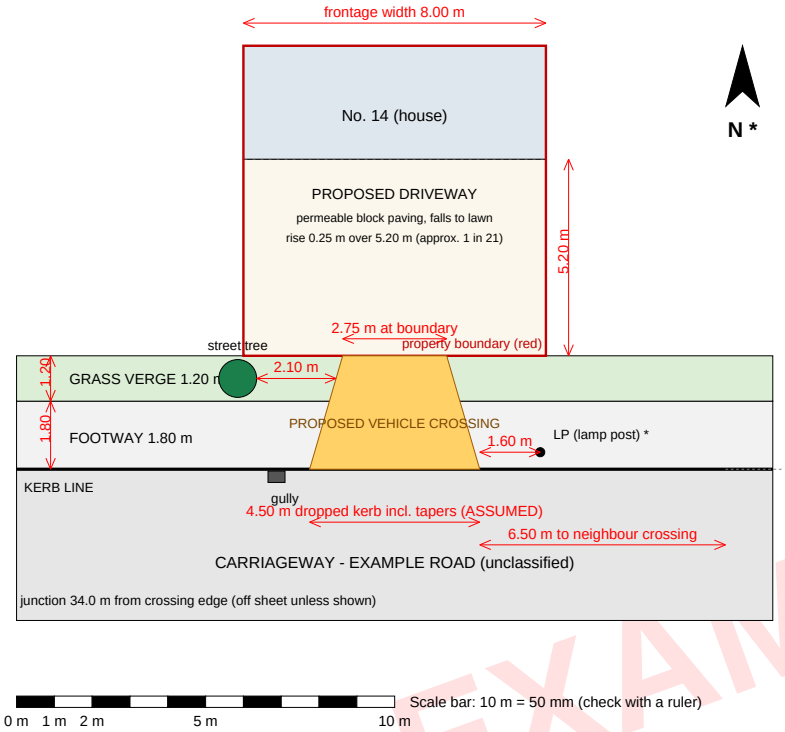

EXAMPLE DATA

PROJECT	Proposed vehicle crossing (dropped kerb) - 14 Example Road, Birmingham B00 0XX (FICTIONAL)
CLIENT	Alex Sample (fictional) Highway authority: Birmingham City Council
DRAWING	Proposed site plan (detail)
SCALE	1:200 @ A4
DRAWING No.	DKG-EX-0001-SP-02 REV A
DRAWN / CHECKED	DKG / [not yet checked] Date 2026-10-25
SOURCE	Customer tape measurements + photos (tape-in-photo). Not a measured survey. No site visit.
STATUS	EXAMPLE DATA - for illustration only. Not for submission.

Scale bar must measure 50 mm for 10 m;
if not, do not use.